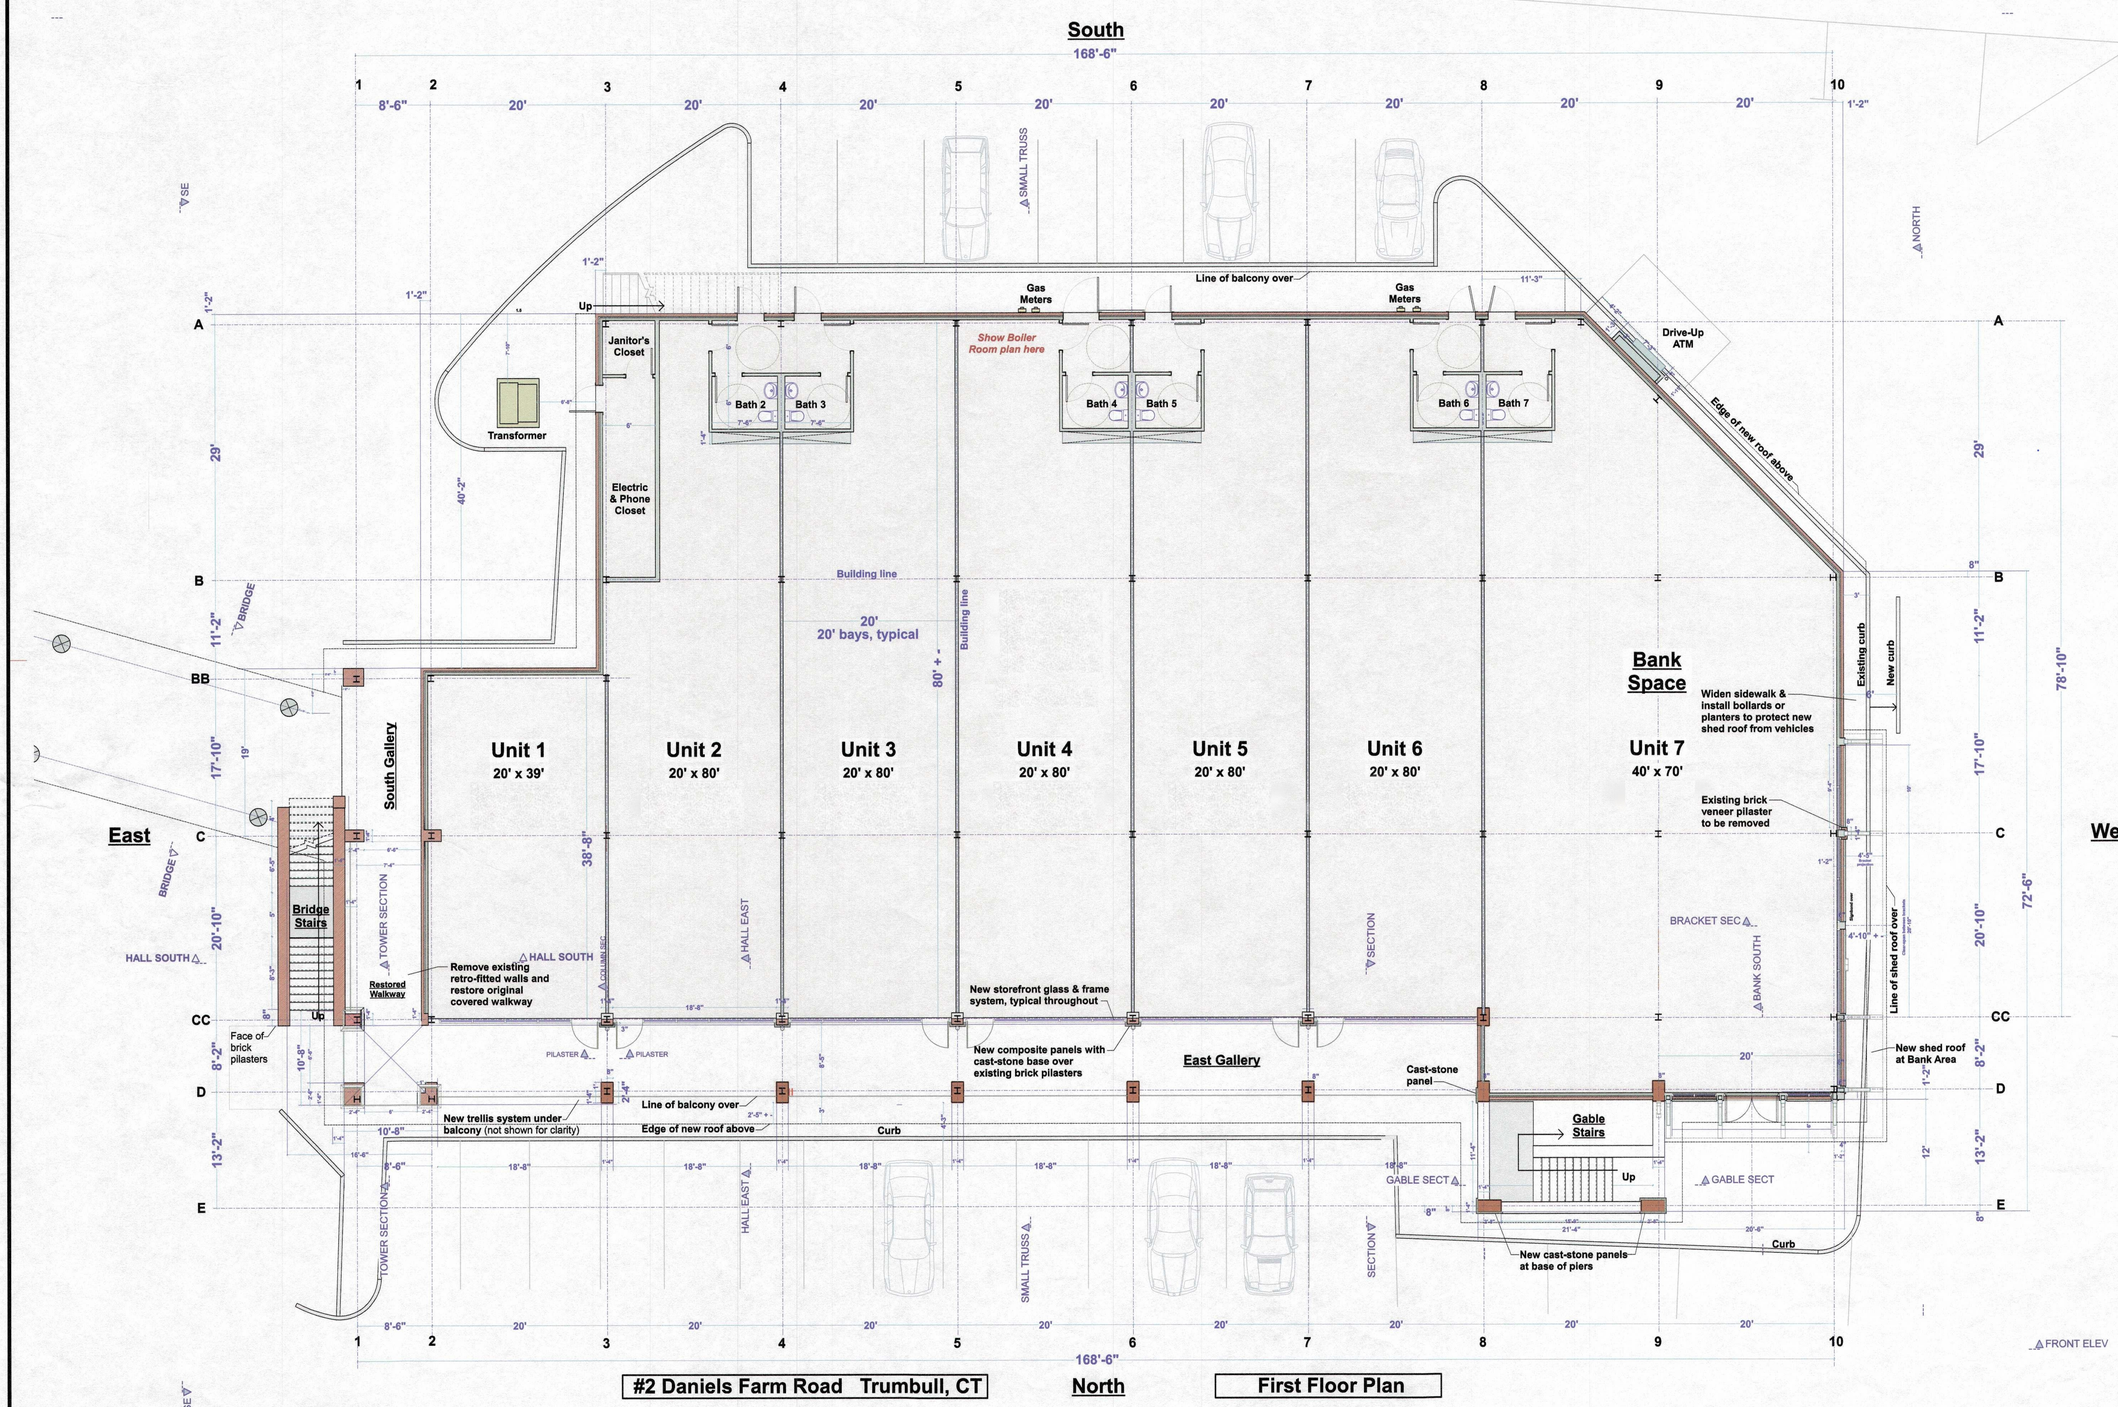

Notes:

Architect:
LaVigna Associates
25 Old Wagon Road
Ridgefield, Connecticut 06877
203-438-1119 tel 203-438-1523 fax
lavignaassociates@sbcglobal.net

2 Daniels Farm Road
Trumbull Center

PDE 323 North Avenue Bridgeport, Connecticut

Phase: Construction Preliminary

Drawing: First Floor Plan

Scale: Scale: 1/8"=1'-0" 1/4" = 1'-0" Scale: 1 2 3 4 6 8 12

Date: 11/10/2012

Drawing #: 1

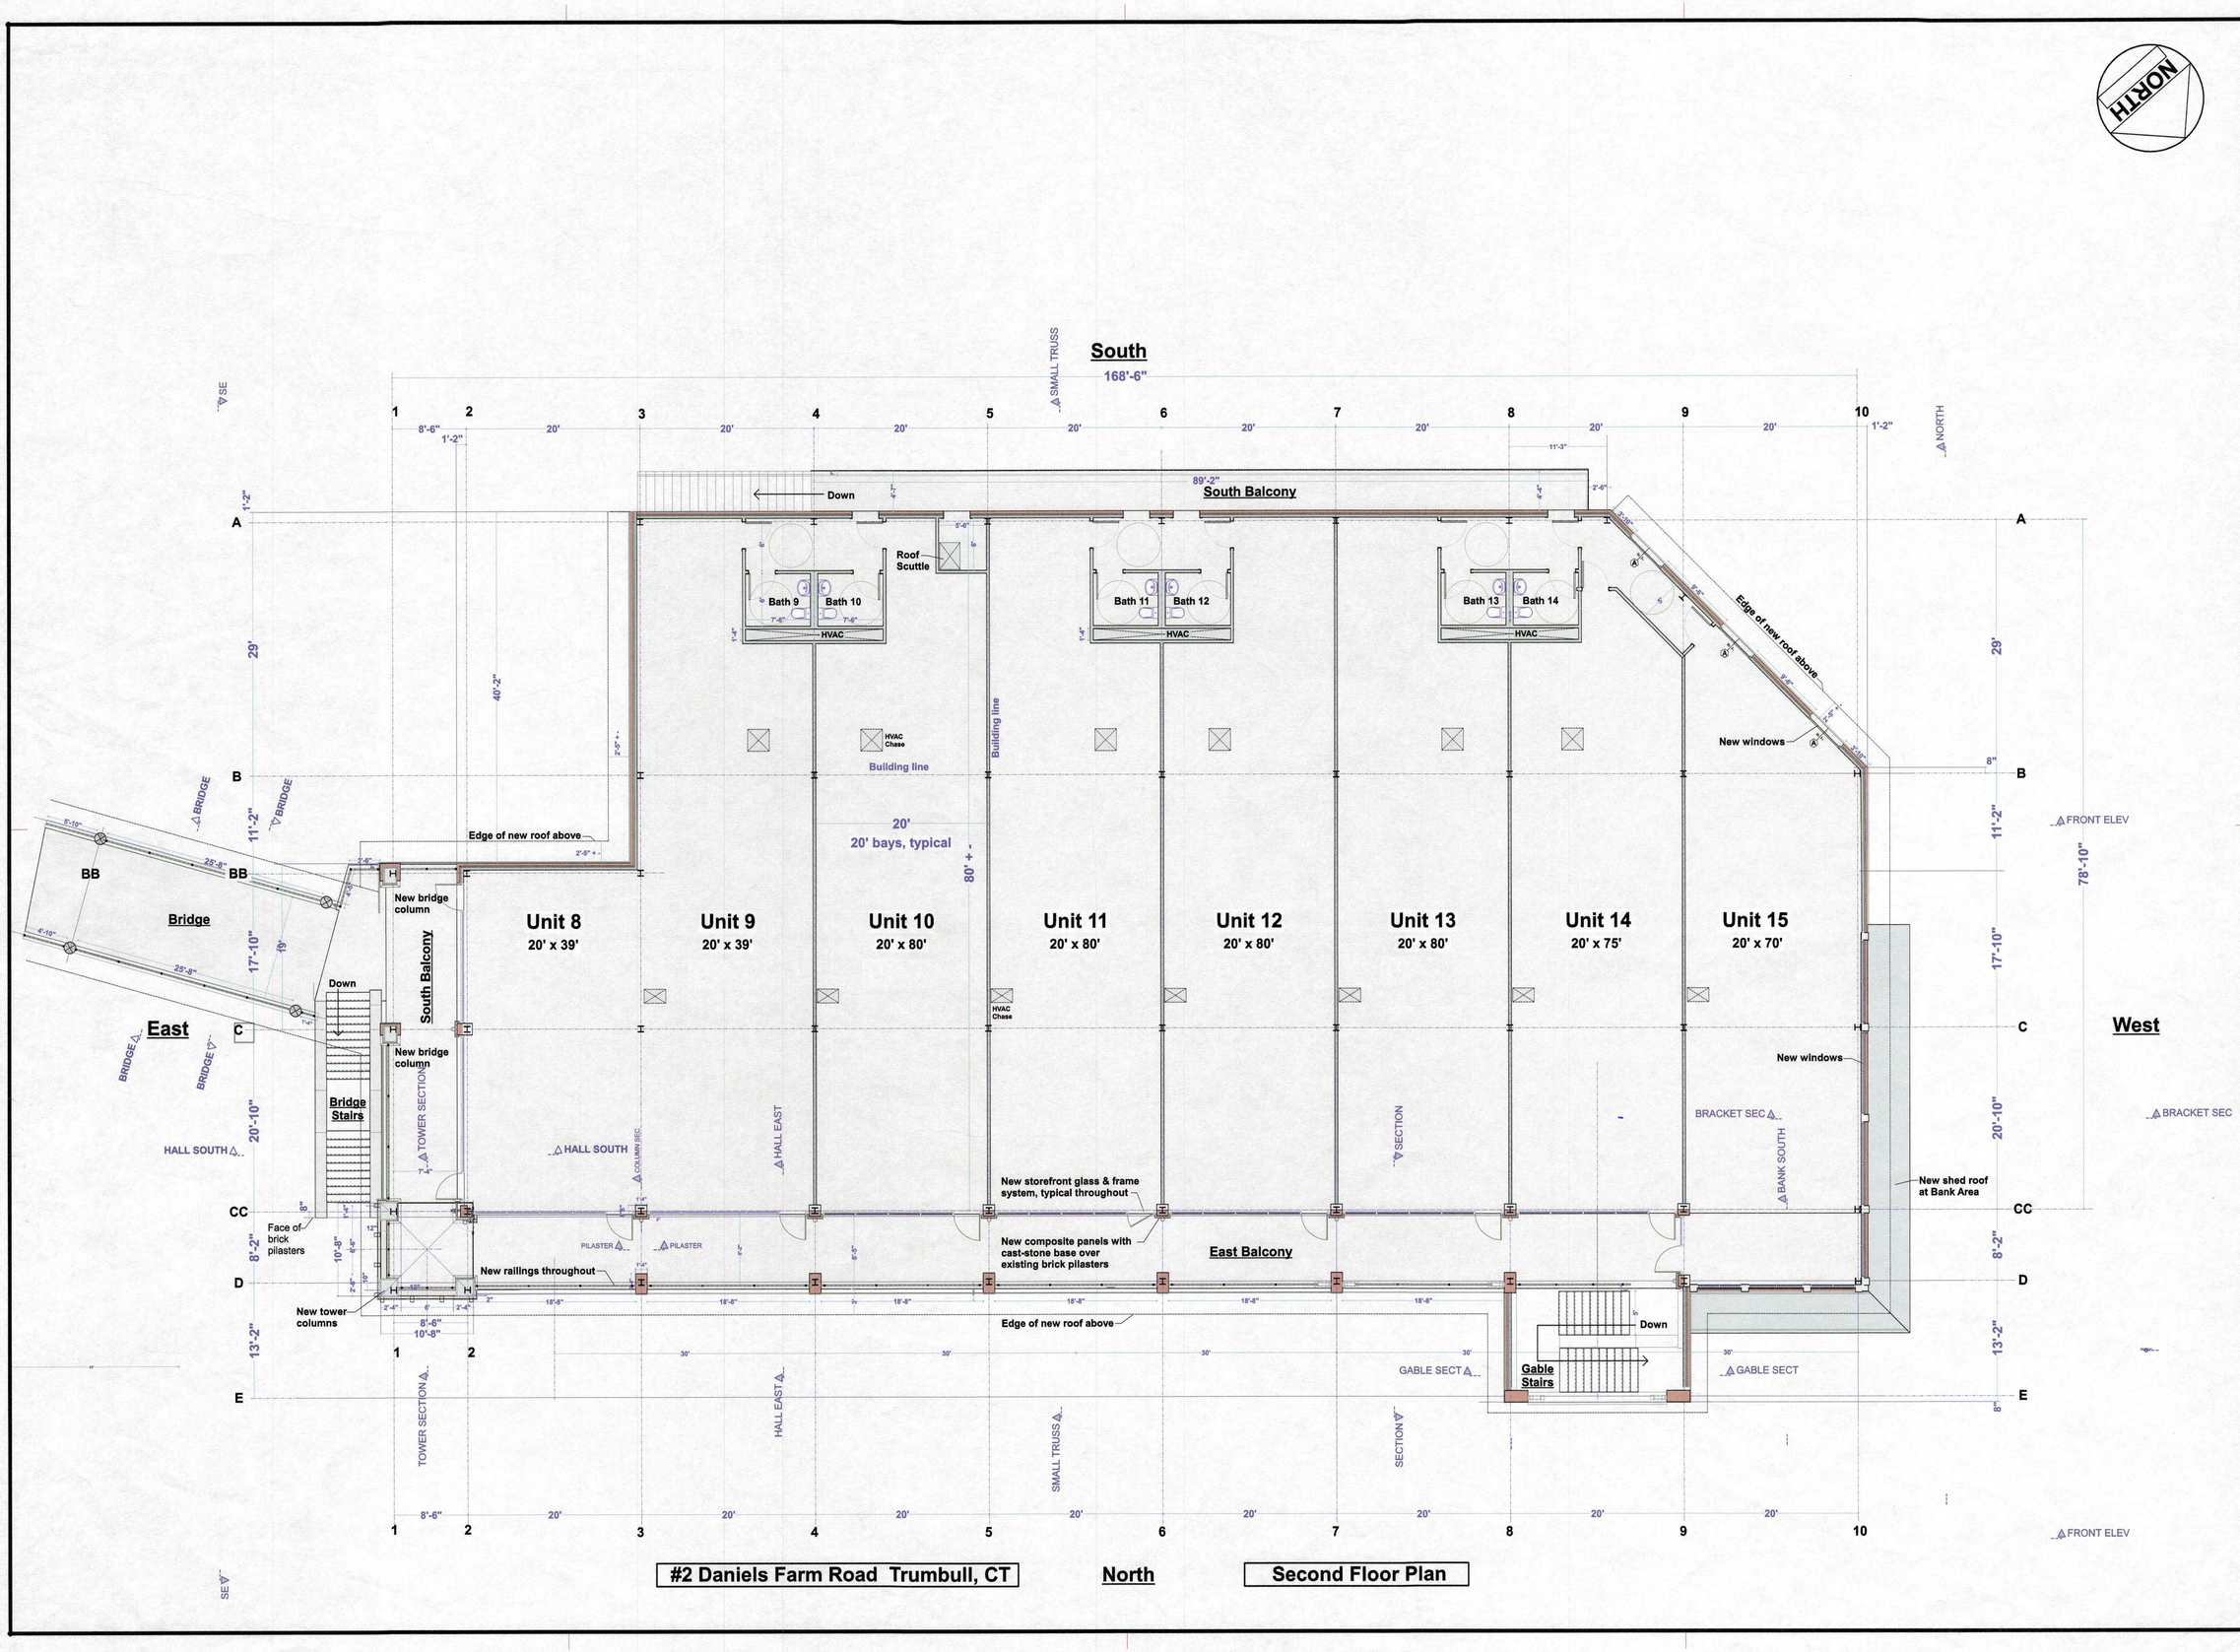

Notes:

Architect:
LaVigna Associates
25 Old Wagon Road
Ridgefield, Connecticut 06877
203-438-1119 tel 203-438-1523 fax
lavignaassociates@sbcglobal.net

2 Daniels Farm Road
Trumbull Center

PDE 323 North Avenue Bridgeport, Connecticut

Phase: Construction Preliminary

Drawing: Second Floor Plan

Scale: Scale: 1/8"=1'-0" 1/4" = 1'-0" 1 2 3 4 6 8 12

Date: 11/10/2012

Drawing #: 3